



**THE PORT AUTHORITY
OF NY & NJ**

Peter L. Swearing
ENGINEERING PROGRAM MANAGER
WORLD TRADE CENTER
CHIEF MECHANICAL ENGINEER

Engineering Department
Design Division

**The World Trade
Center
Electrical/HVAC
Upgrade Program**

Title
**TOWER ONE AND TOWER TWO
LOW-VOLTAGE SUBSTATIONS
CONSTRUCTION AND
INSTALLATION**

PLUMBING AND SPRINKLER

**SUBSTATION SS-75E
TOWER TWO
INSTALLATION PLANS**

No. Date Revision Approved


This drawing subject to conditions in contract.
All inventions, ideas, designs and methods
herein are reserved to Port Authority and may not
be used without its written consent.

W.C. R.L. H.M.C.
Designed by Drawn by Checked by

Date 5/1/95 Scale AS NOTED


Contract Number Drawing Number

WTC-902.071 .PSP-II

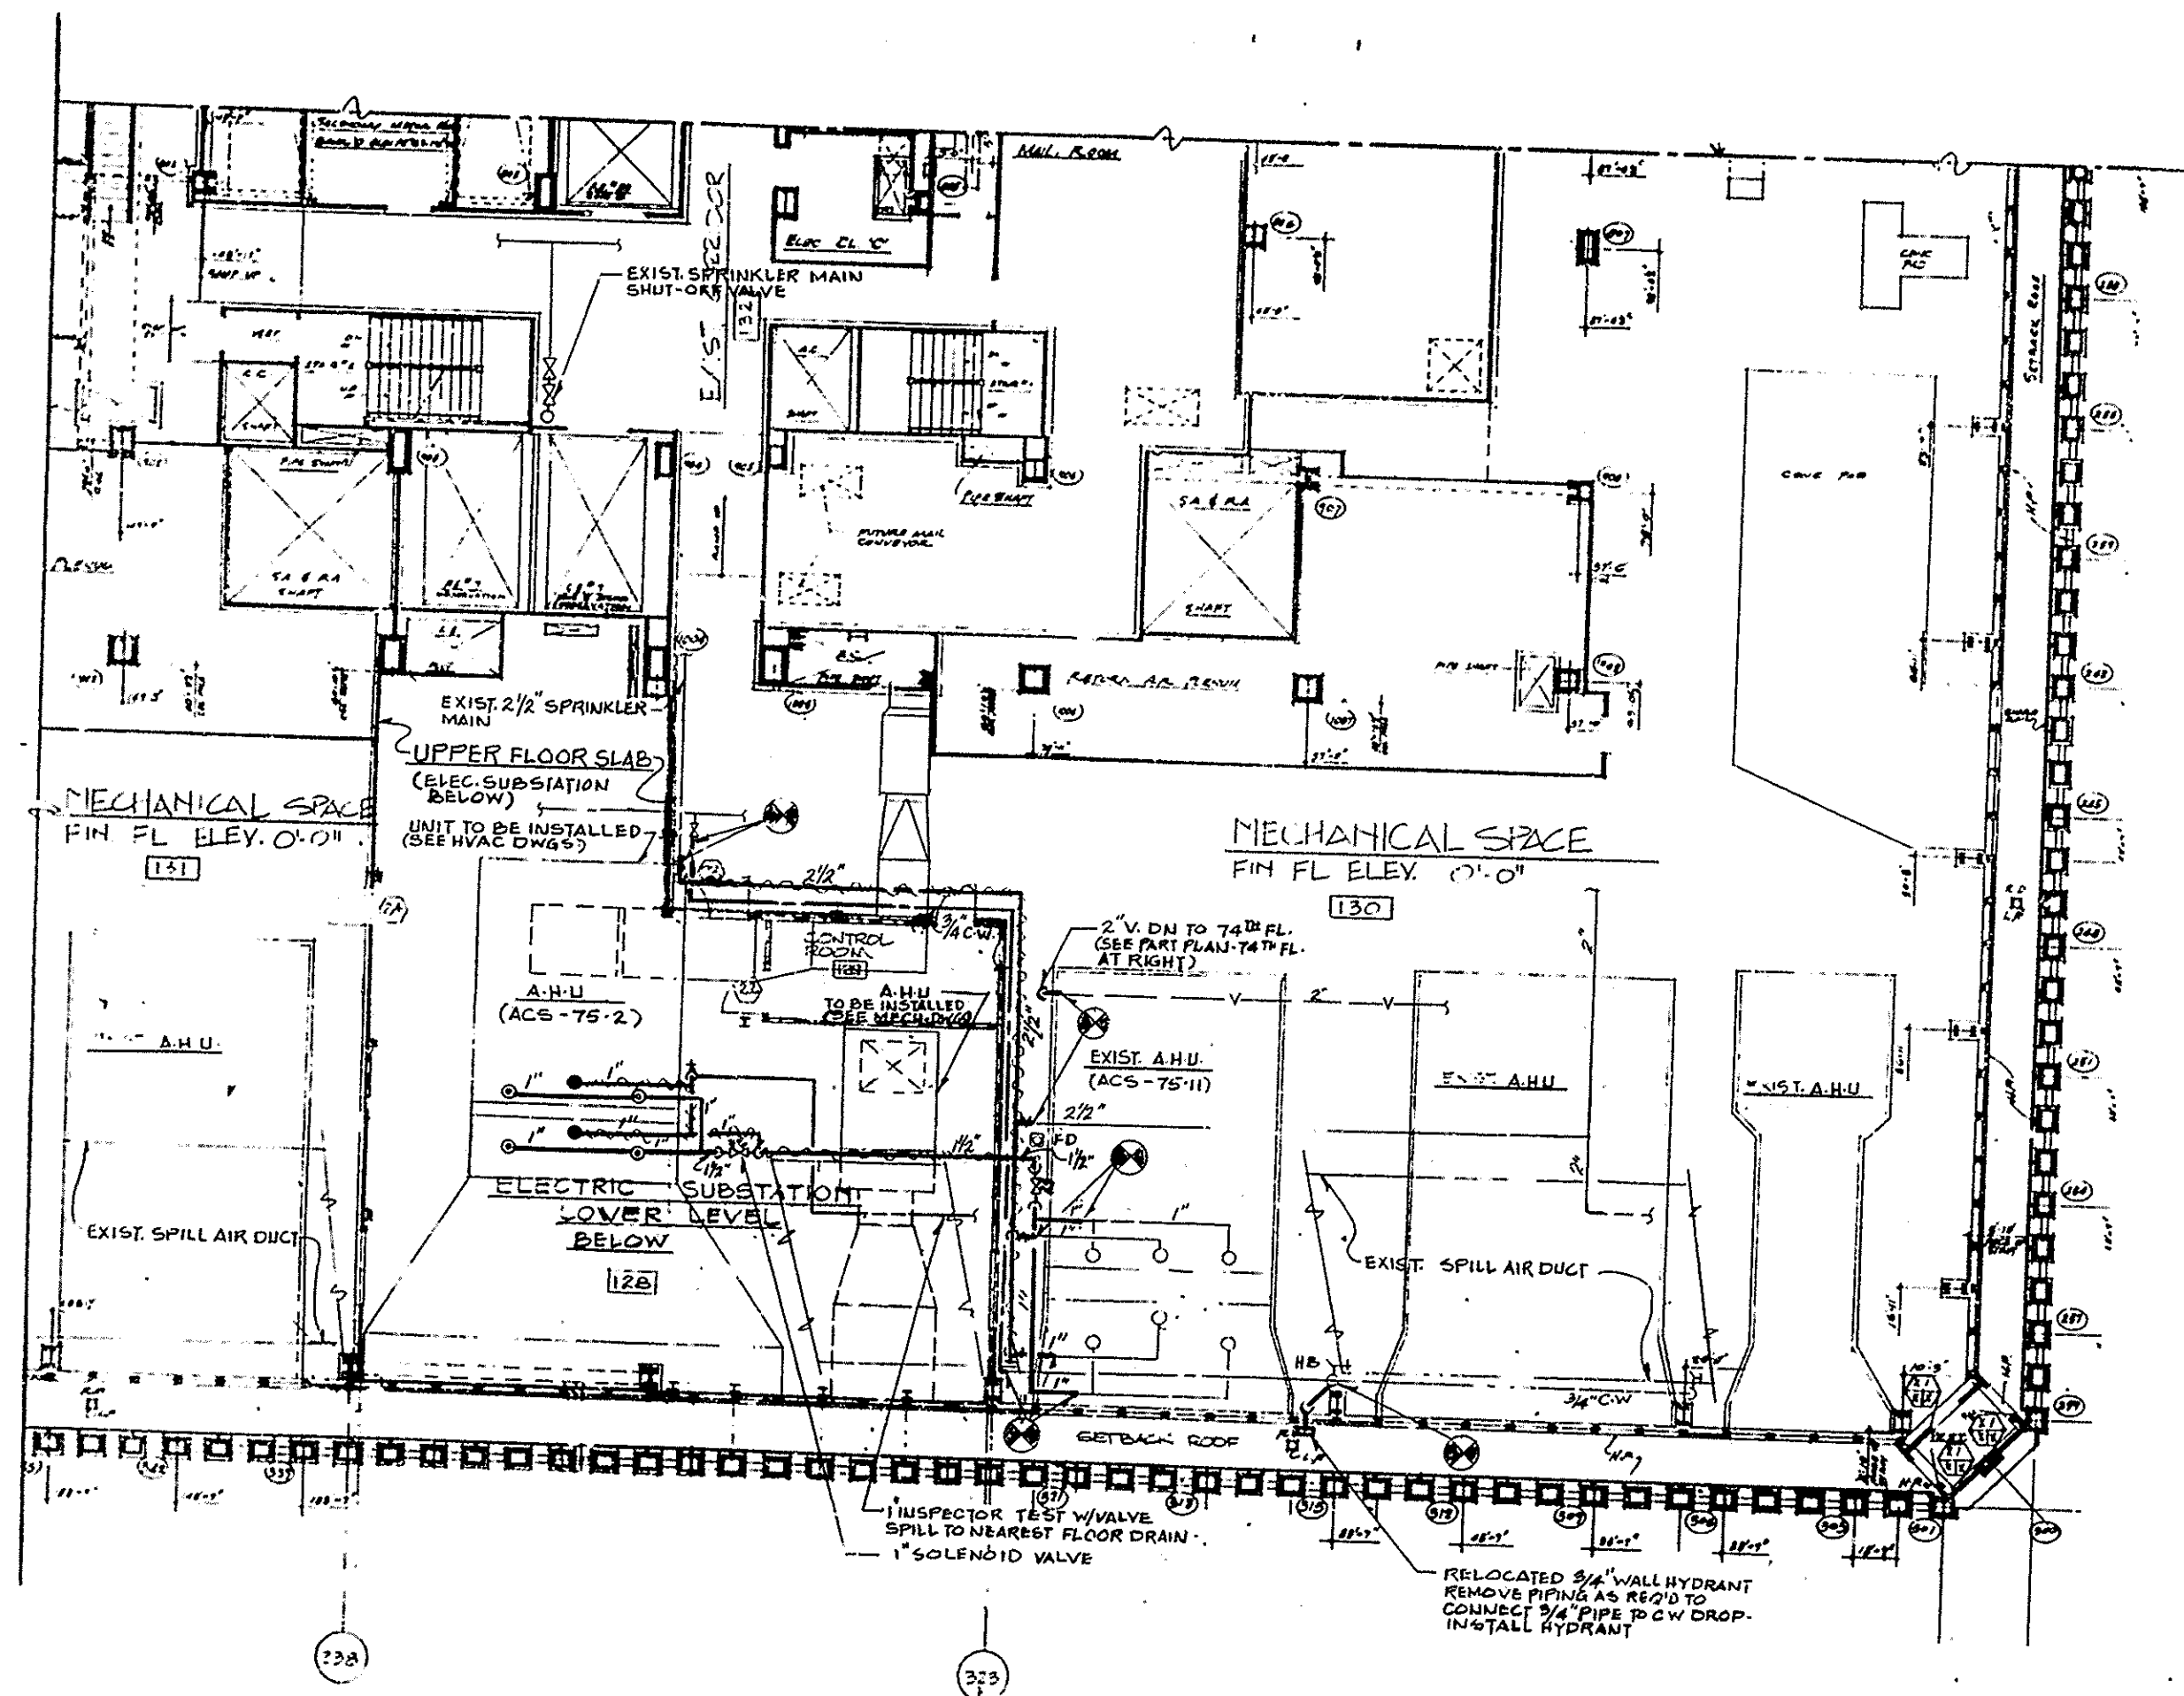

PART PLAN-75TH FLOOR
SCALE IN FEET

**PLUMBING
PART PLAN-74TH FLOOR**
SCALE IN FEET

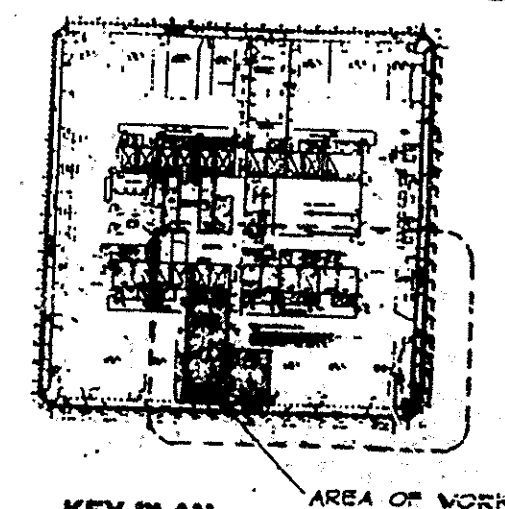

**KEY PLAN
NO SCALE**

I HEREBY CERTIFY THAT THIS IS A TRUE AND CORRECT
COPY OF ONE OF THE CONTRACT DRAWINGS, CON-
STITUTING A PART OF CONTRACT NO. **WTC-902.071**
IN THE FORM IN WHICH SAID DRAWINGS EXISTED AT
THE TIME THE SAID CONTRACT WAS EXECUTED BY
THE PARTIES.
DATE 6/22/95 *Santhan A. Adam*
SPEC. WRITER
DATE 8/15/95 *Peter L. Swearing*
ENGINEER OF DESIGN